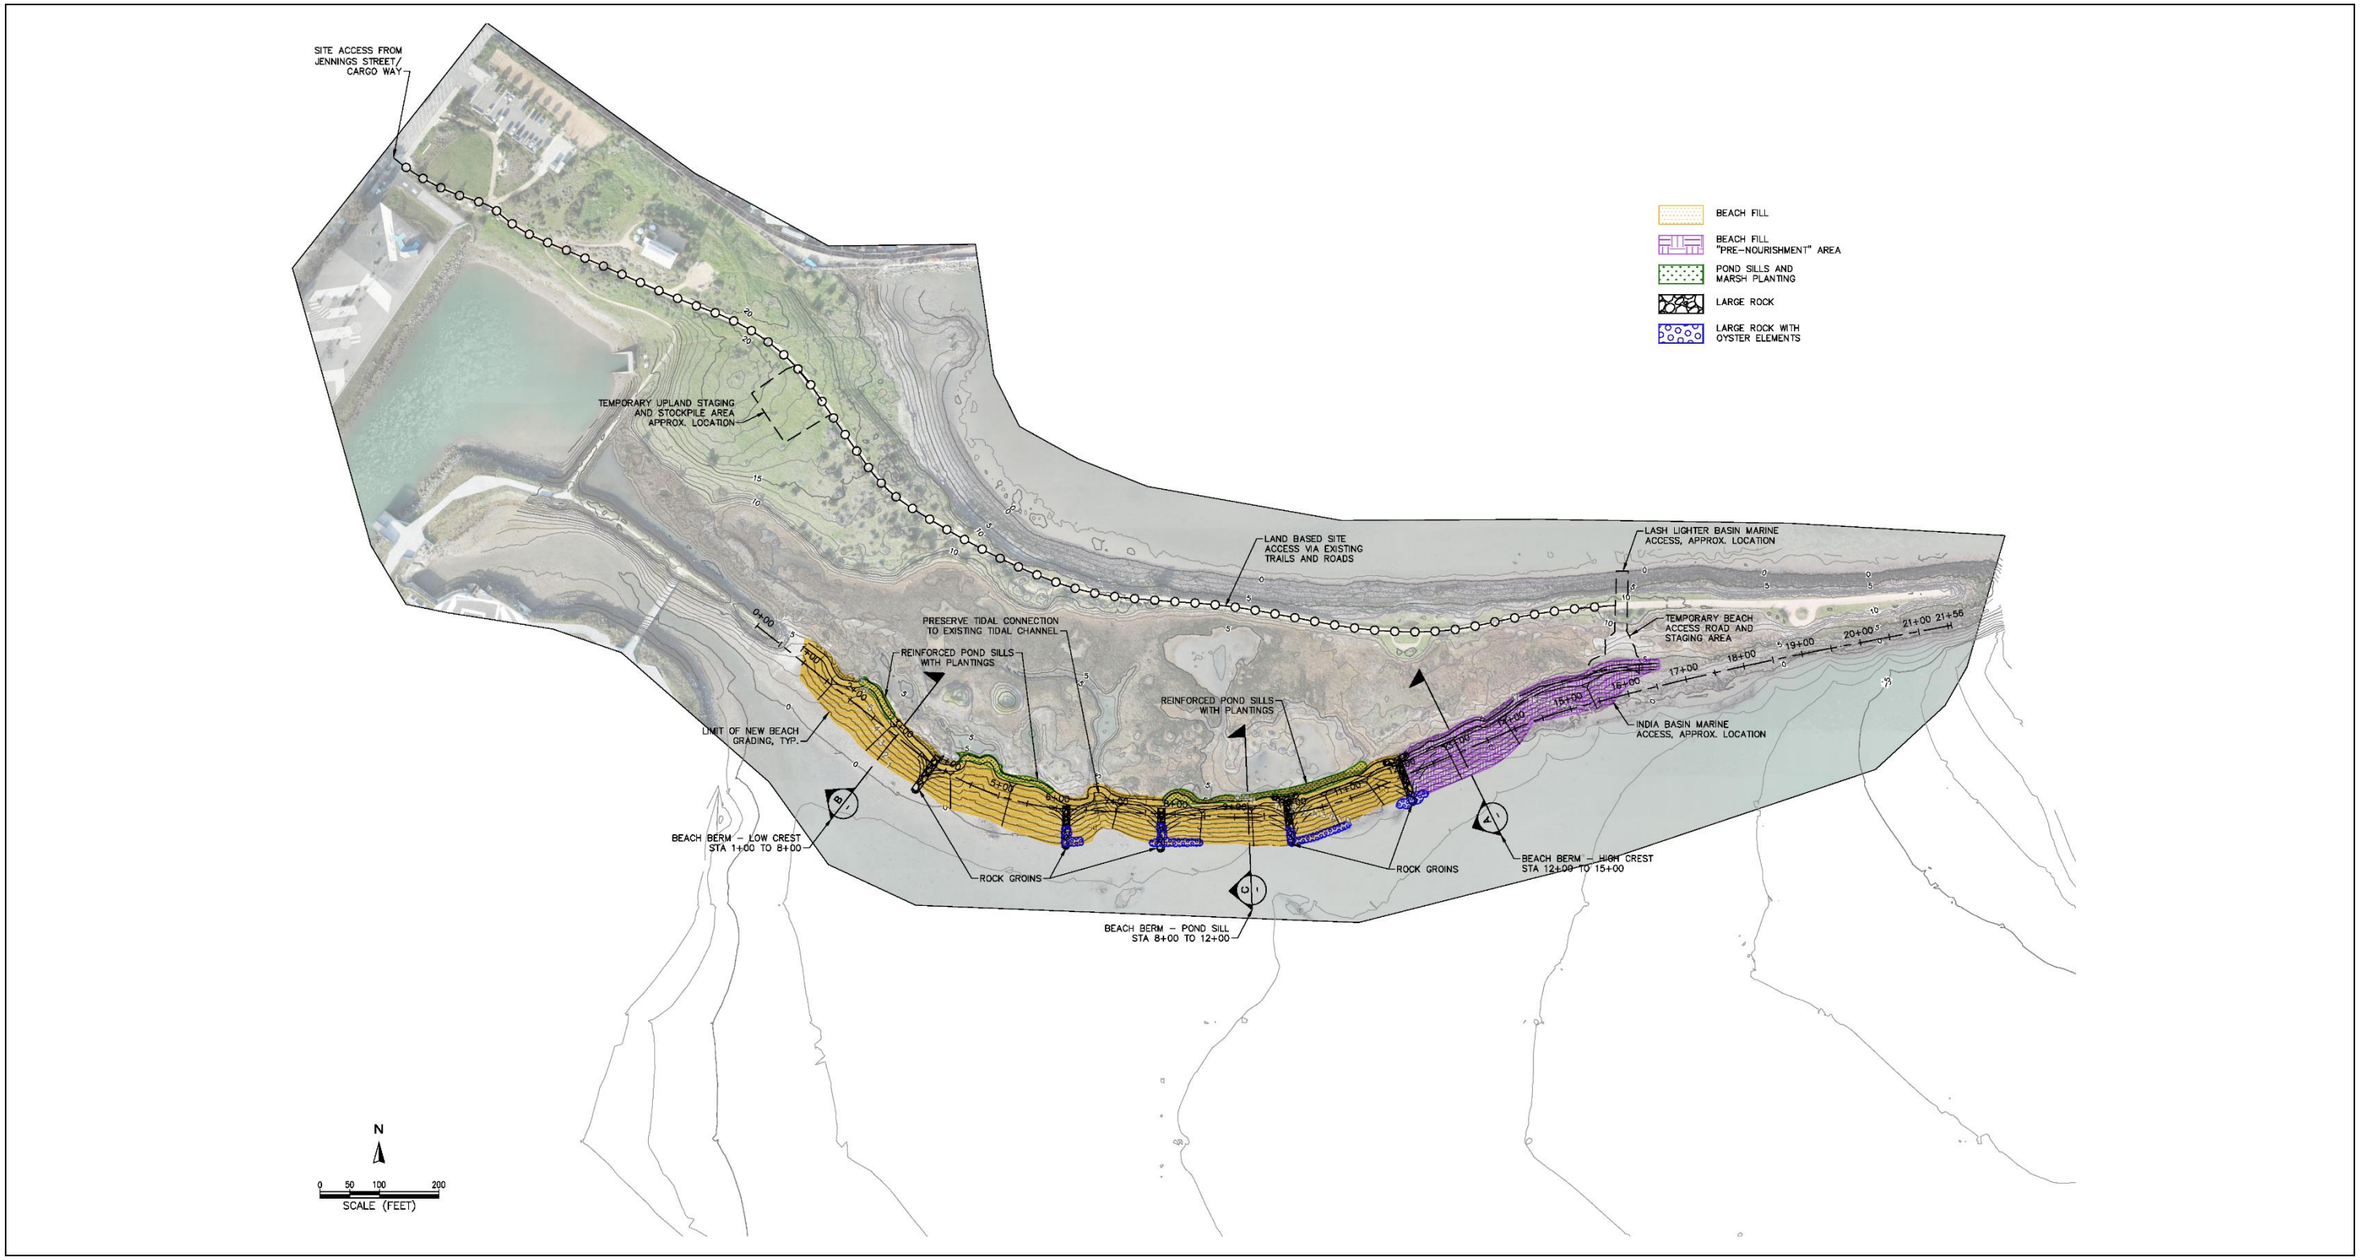

SOURCE: ESA, 2018

Preliminary, not for construction. Subject to refinement and revision.

Heron's Head Shoreline Resiliency Project

Figure A-3

Proposed Project